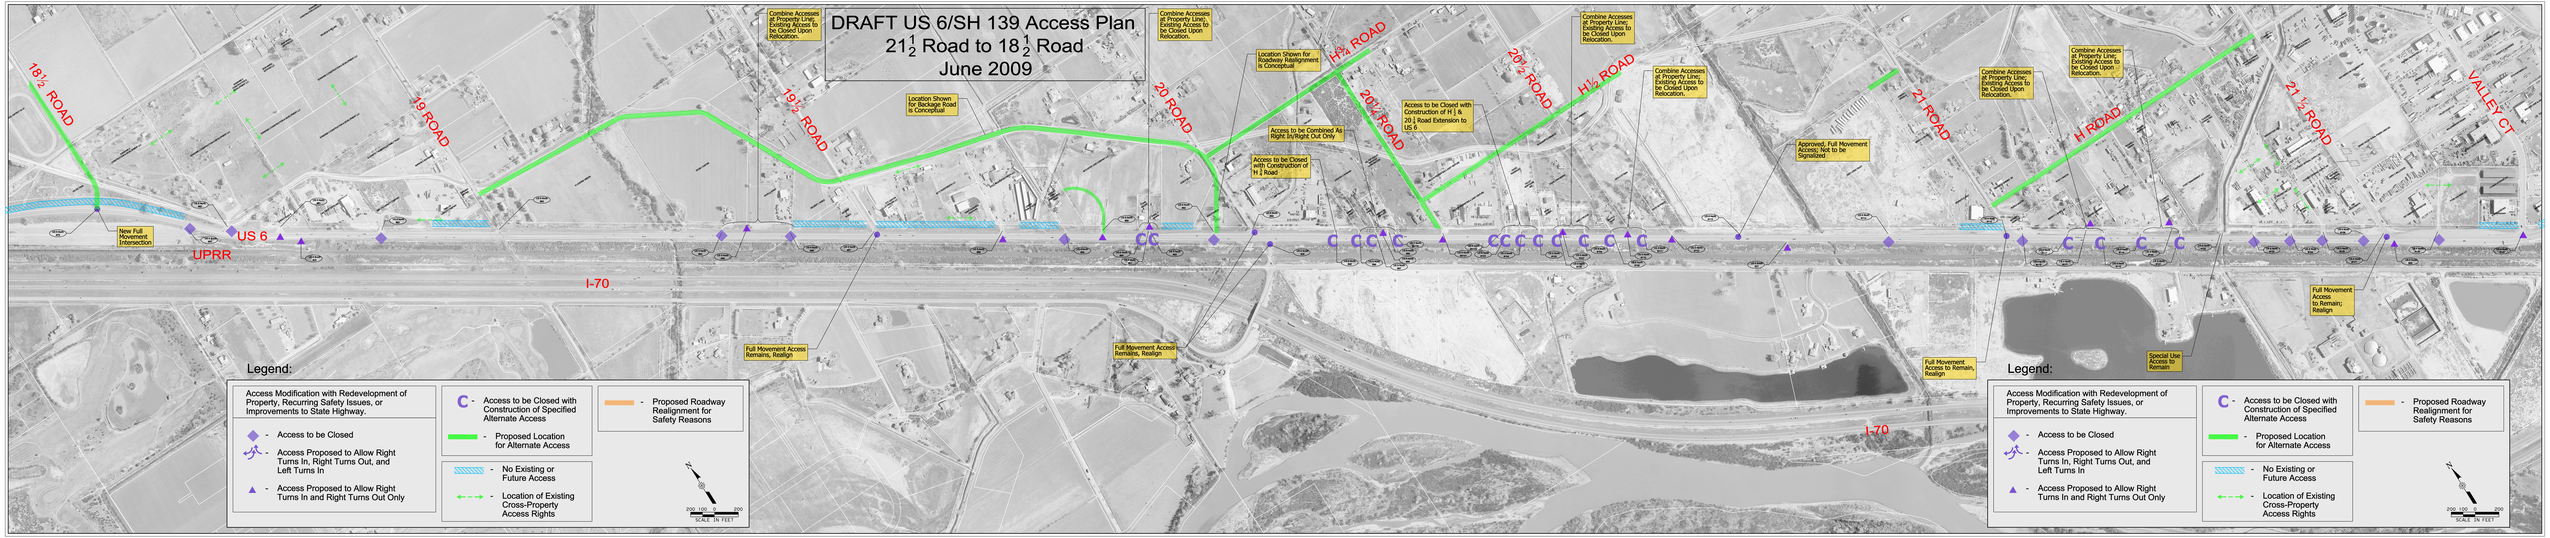

DRAFT US 6/SH 139 Access Plan
21½ Road to 18½ Road
June 2009
18½ ROAD
19 ROAD
19½ ROAD
20 ROAD
20½ ROAD
H¾ ROAD
21 ROAD
H ROAD
21½ ROAD
VALLEY CT
US 6
UPRR
I-70
New Full Movement Intersection
Combine Accesses at Property Line; Existing Access to be Closed Upon Relocation.
Location Shown for Backage Road is Conceptual
Access to be Combined As Right In/Right Out Only
Access to be Closed with Construction of H ¼ Road
Access to be Closed with Construction of H ¼ Road & 20 ¼ Road Extension to US 6
Approved; Full Movement Access; Not to be Signalized
Full Movement Access Remains, Realign
Full Movement Access to Remain; Realign
Special Use Access to Remain
Legend:
Access Modification with Redevelopment of Property, Recurring Safety Issues, or Improvements to State Highway.
Access to be Closed
Access Proposed to Allow Right Turns In, Right Turns Out, and Left Turns In
Access Proposed to Allow Right Turns In and Right Turns Out Only
C - Access to be Closed with Construction of Specified Alternate Access
Proposed Location for Alternate Access
No Existing or Future Access
Location of Existing Cross-Property Access Rights
Proposed Roadway Realignment for Safety Reasons
SCALE IN FEET