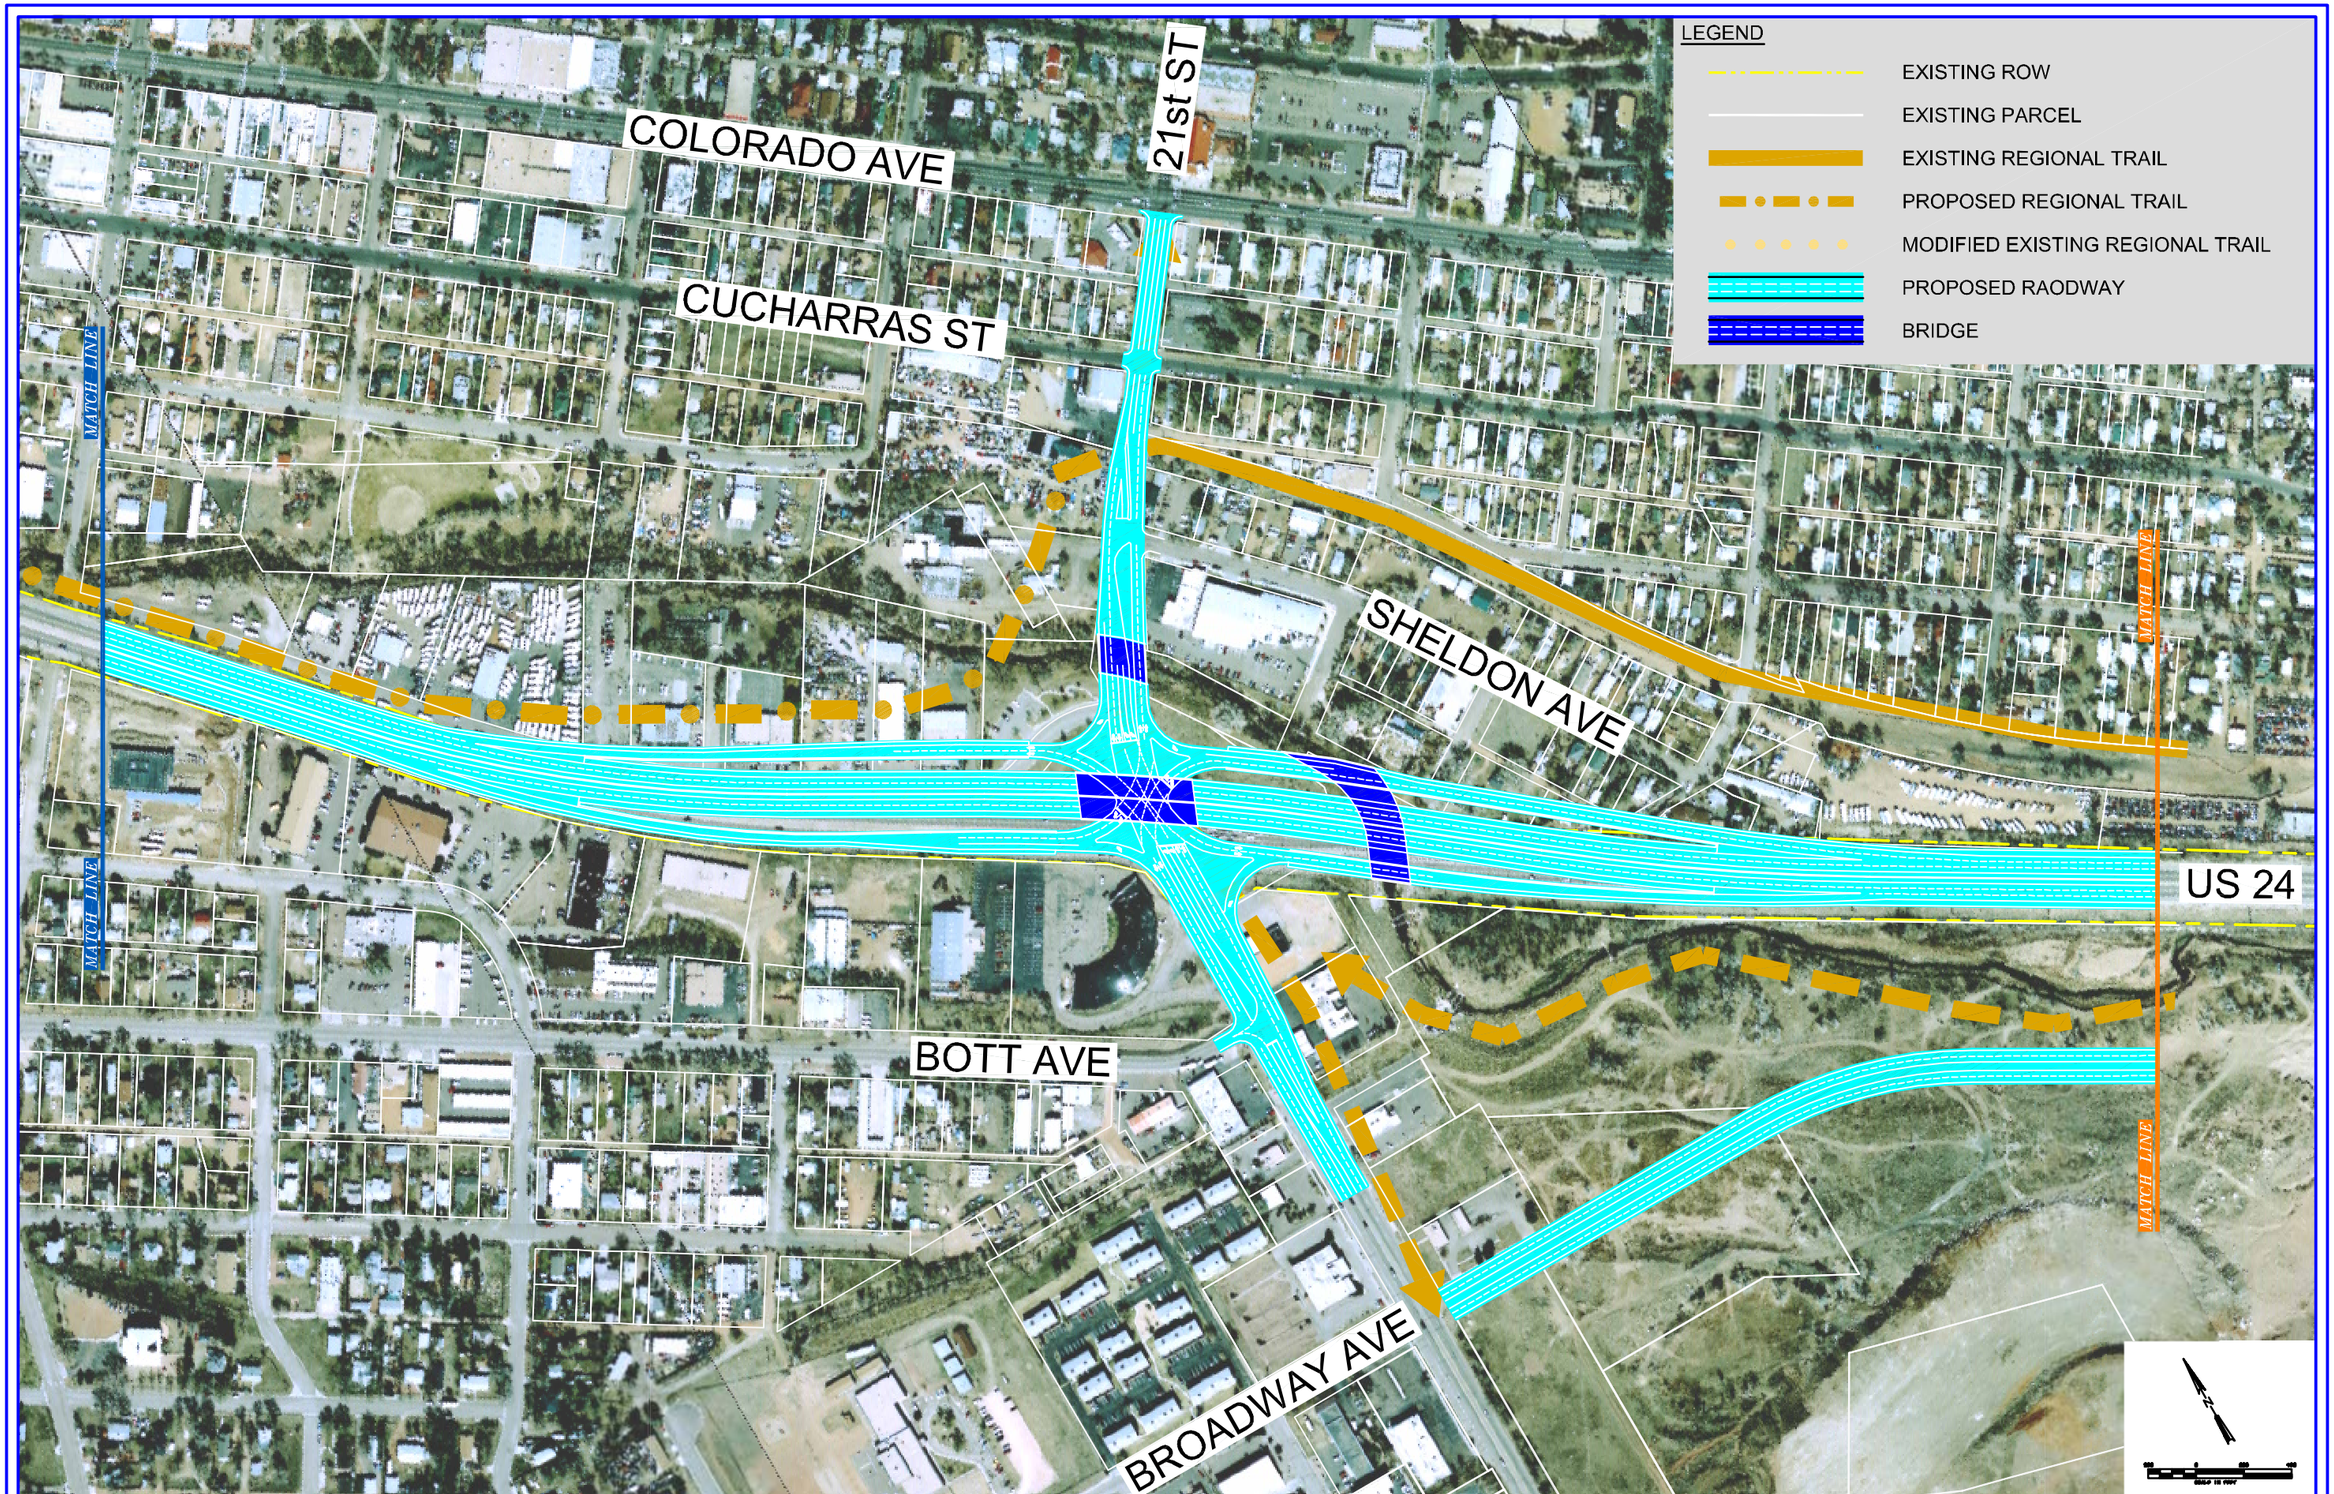

DRAFT

DATE: 08/24/06

21st STREET SPUI

DESIGN OPTION #23