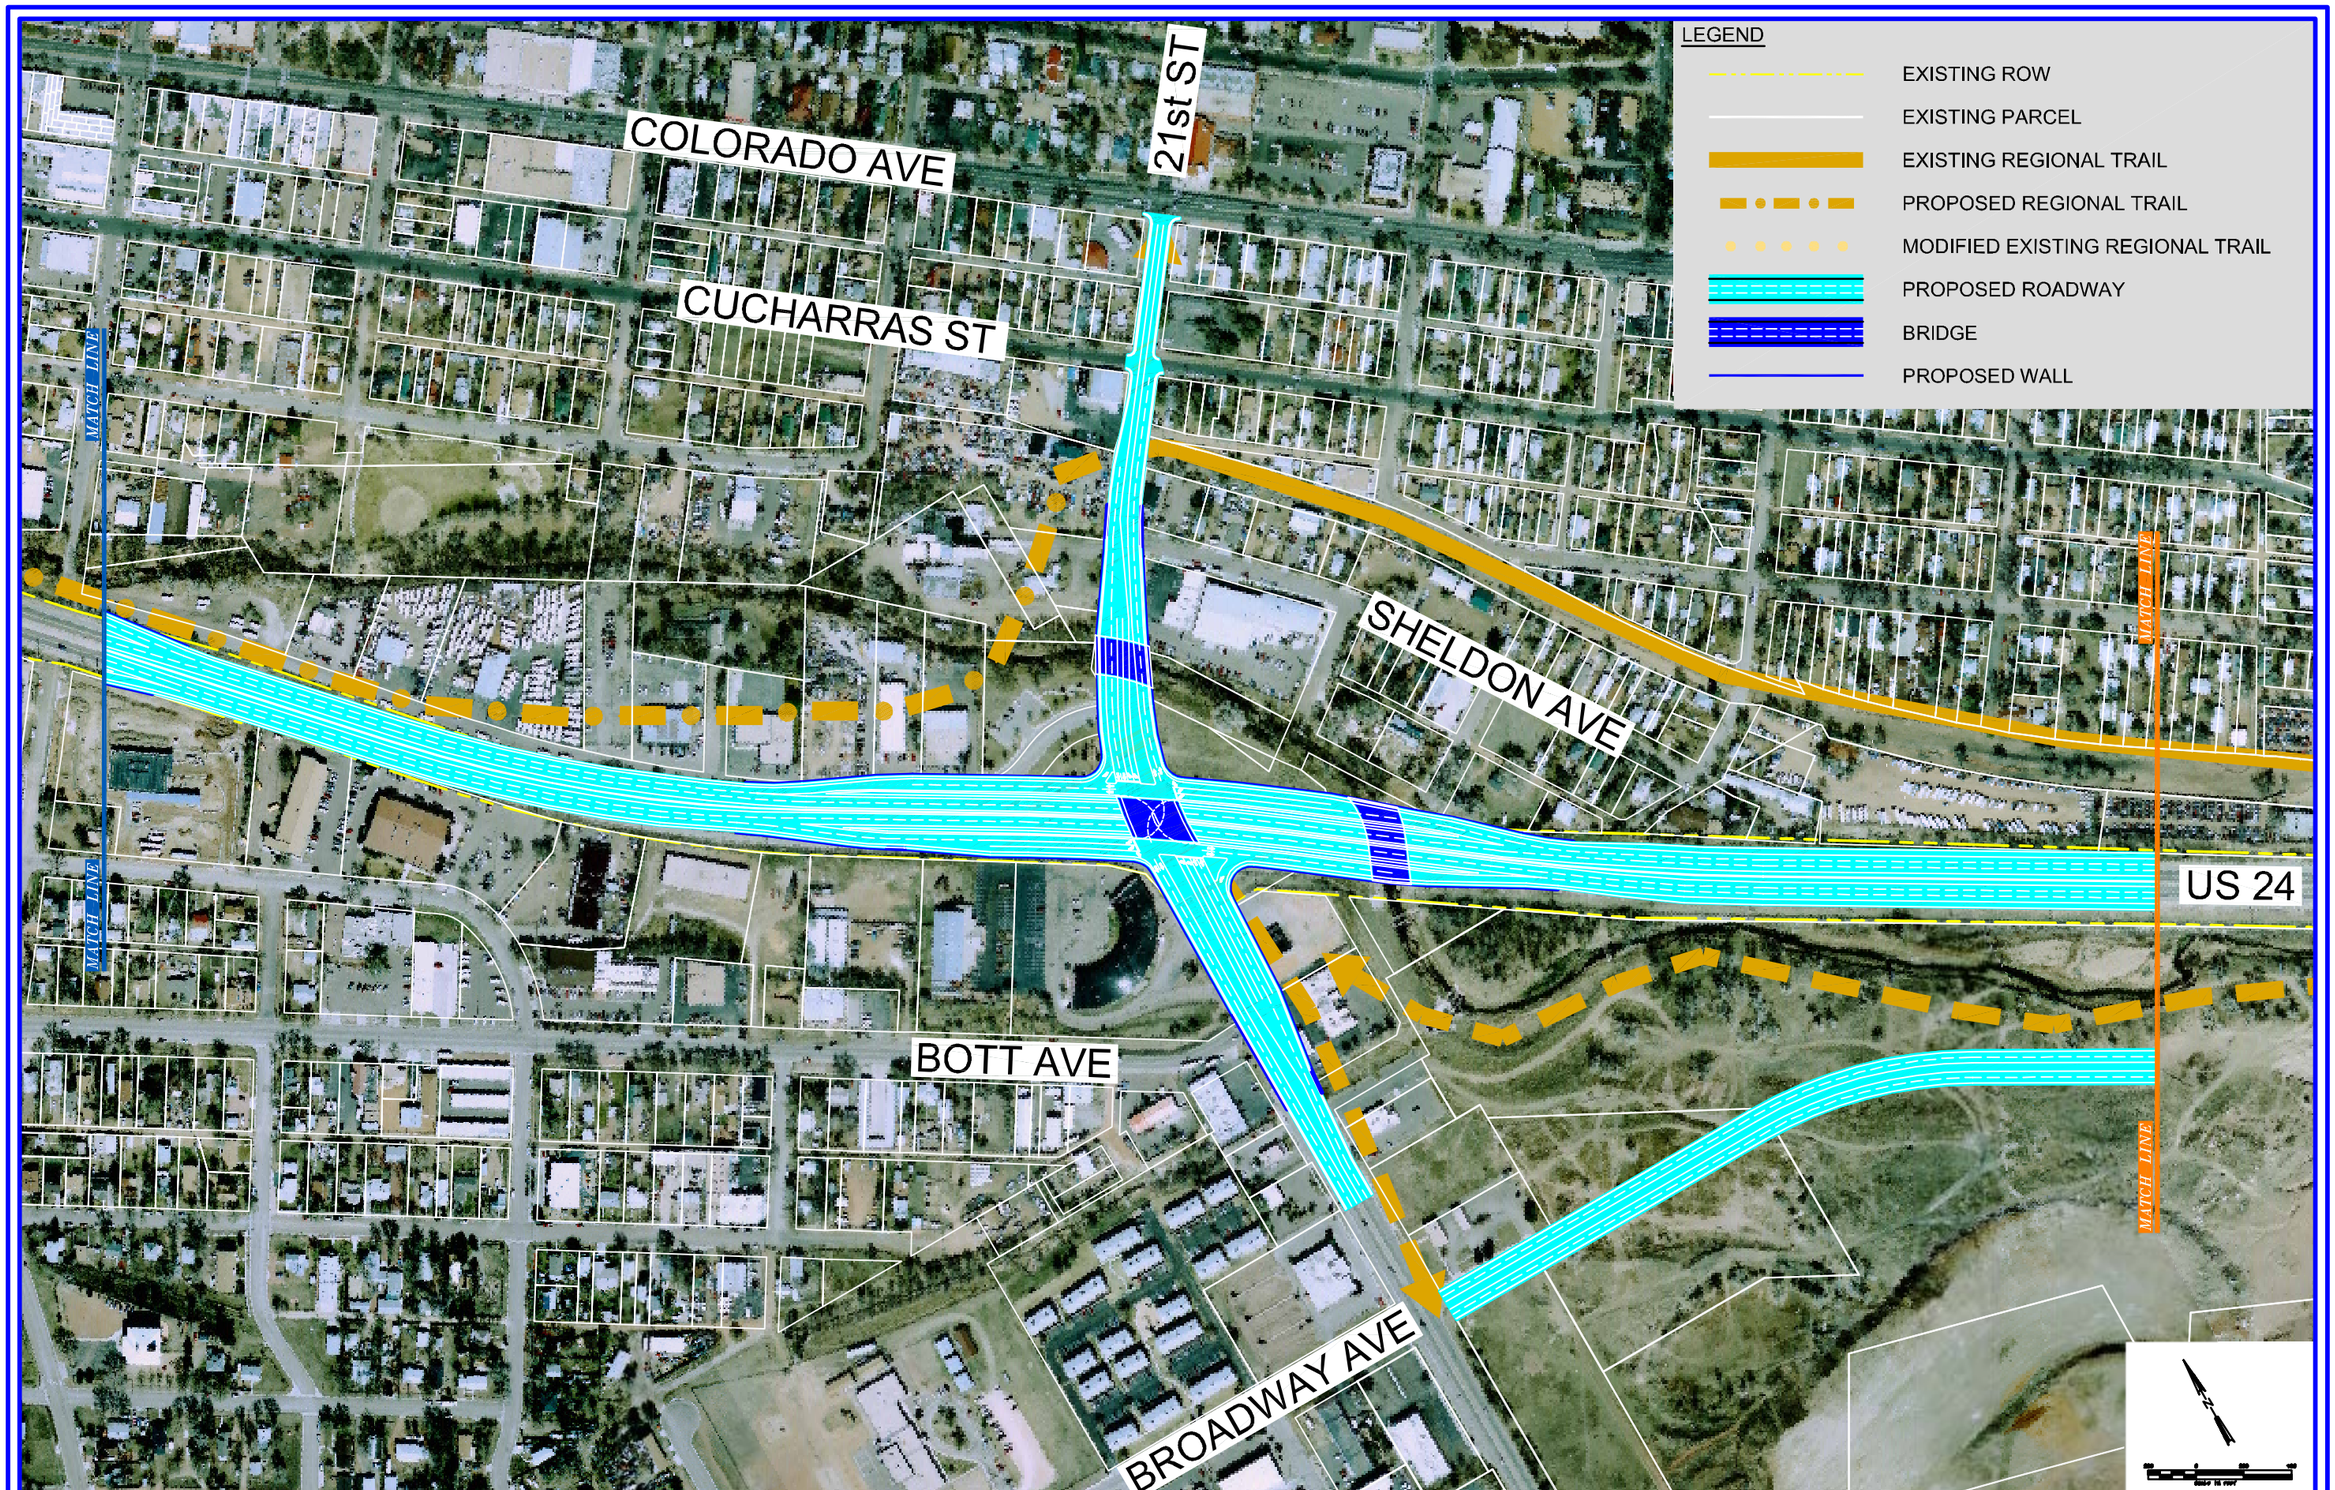

DRAFT

DATE: 08/24/06

21st STREET TUDI

Fairplay 24 West

DESIGN OPTION #26