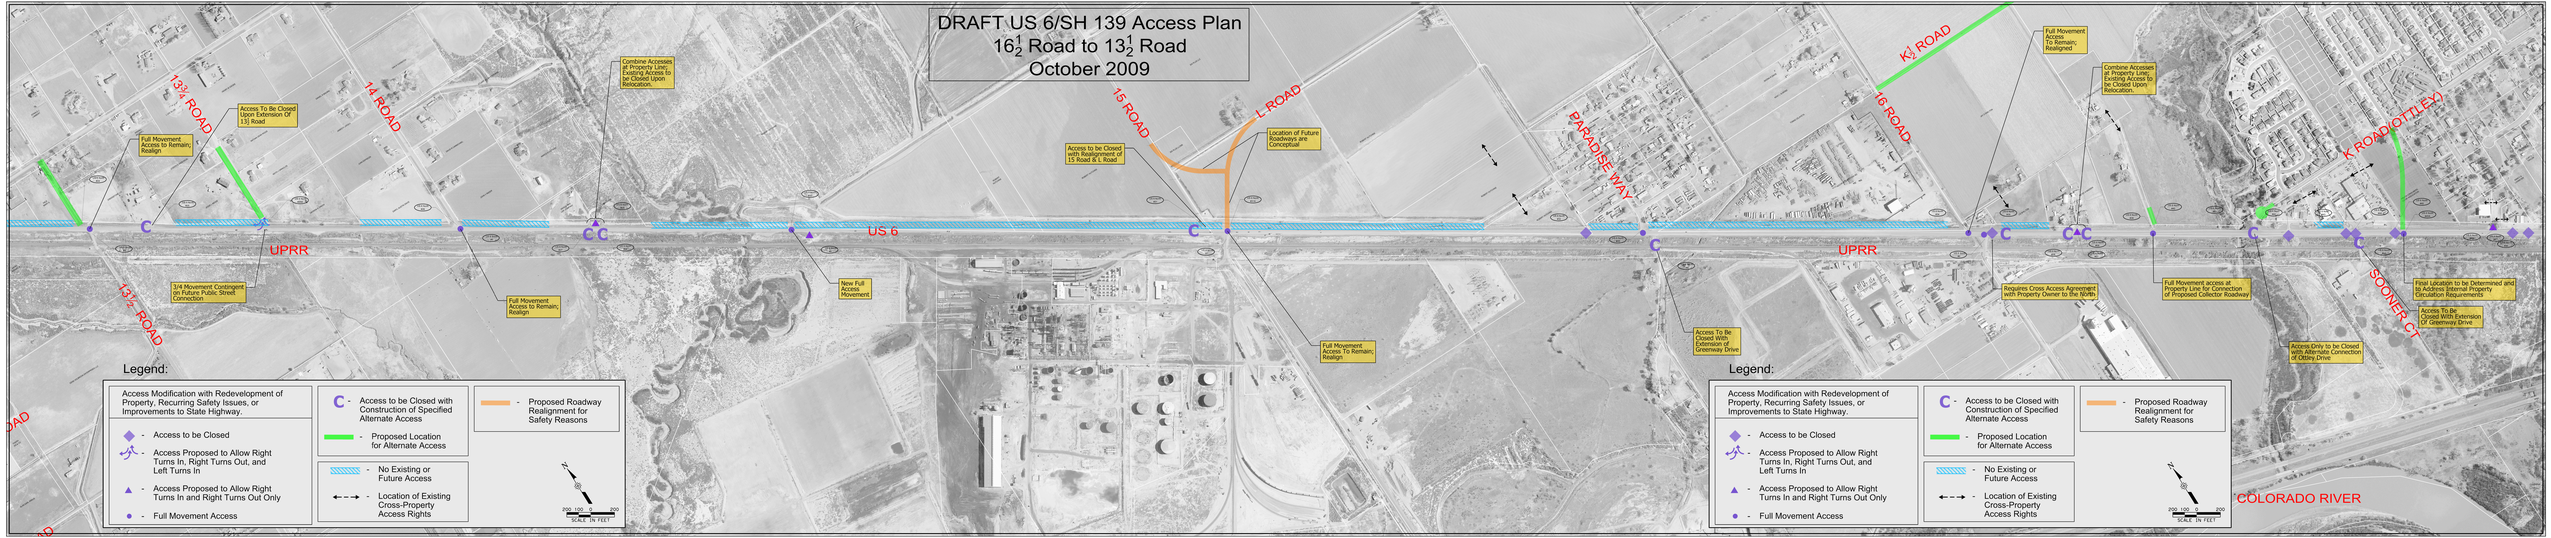
DRAFT US 6/SH 139 Access Plan
16½ Road to 13½ Road
October 2009
13¾ ROAD
14 ROAD
15 ROAD
L ROAD
PARADISE WAY
16 ROAD
K½ ROAD
K ROAD/OTTLEY
SOONER CT
UPRR
US 6
COLORADO RIVER
Access To Be Closed Upon Extension Of 13¼ Road
Full Movement Access to Remain; Realign
Combine Accesses at Property Line; Existing Access to be Closed Upon Relocation.
Access to be Closed with Realignment of 15 Road & L Road
Location of Future Roadways are Conceptual
Full Movement Access To Remain; Realign
3/4 Movement Contingent on Future Public Street Connection
Full Movement Access to Remain; Realign
New Full Access Movement
Access To Be Closed With Extension of Greenway Drive
Requires Cross Access Agreement with Property Owner to the North
Full Movement access at Property Line for Connection of Proposed Collector Roadway
Final Location to be Determined and to Address Internal Property Circulation Requirements
Access To Be Closed With Extension Of Greenway Drive
Access Only to be Closed with Alternate Connection of Ottley Drive
Legend:
Access Modification with Redevelopment of Property, Recurring Safety Issues, or Improvements to State Highway.
- Access to be Closed
- Access Proposed to Allow Right Turns In, Right Turns Out, and Left Turns In
- Access Proposed to Allow Right Turns In and Right Turns Out Only
- Full Movement Access
C - Access to be Closed with Construction of Specified Alternate Access
- Proposed Location for Alternate Access
- No Existing or Future Access
- Location of Existing Cross-Property Access Rights
- Proposed Roadway Realignment for Safety Reasons
N
200 100 0 200
SCALE IN FEET