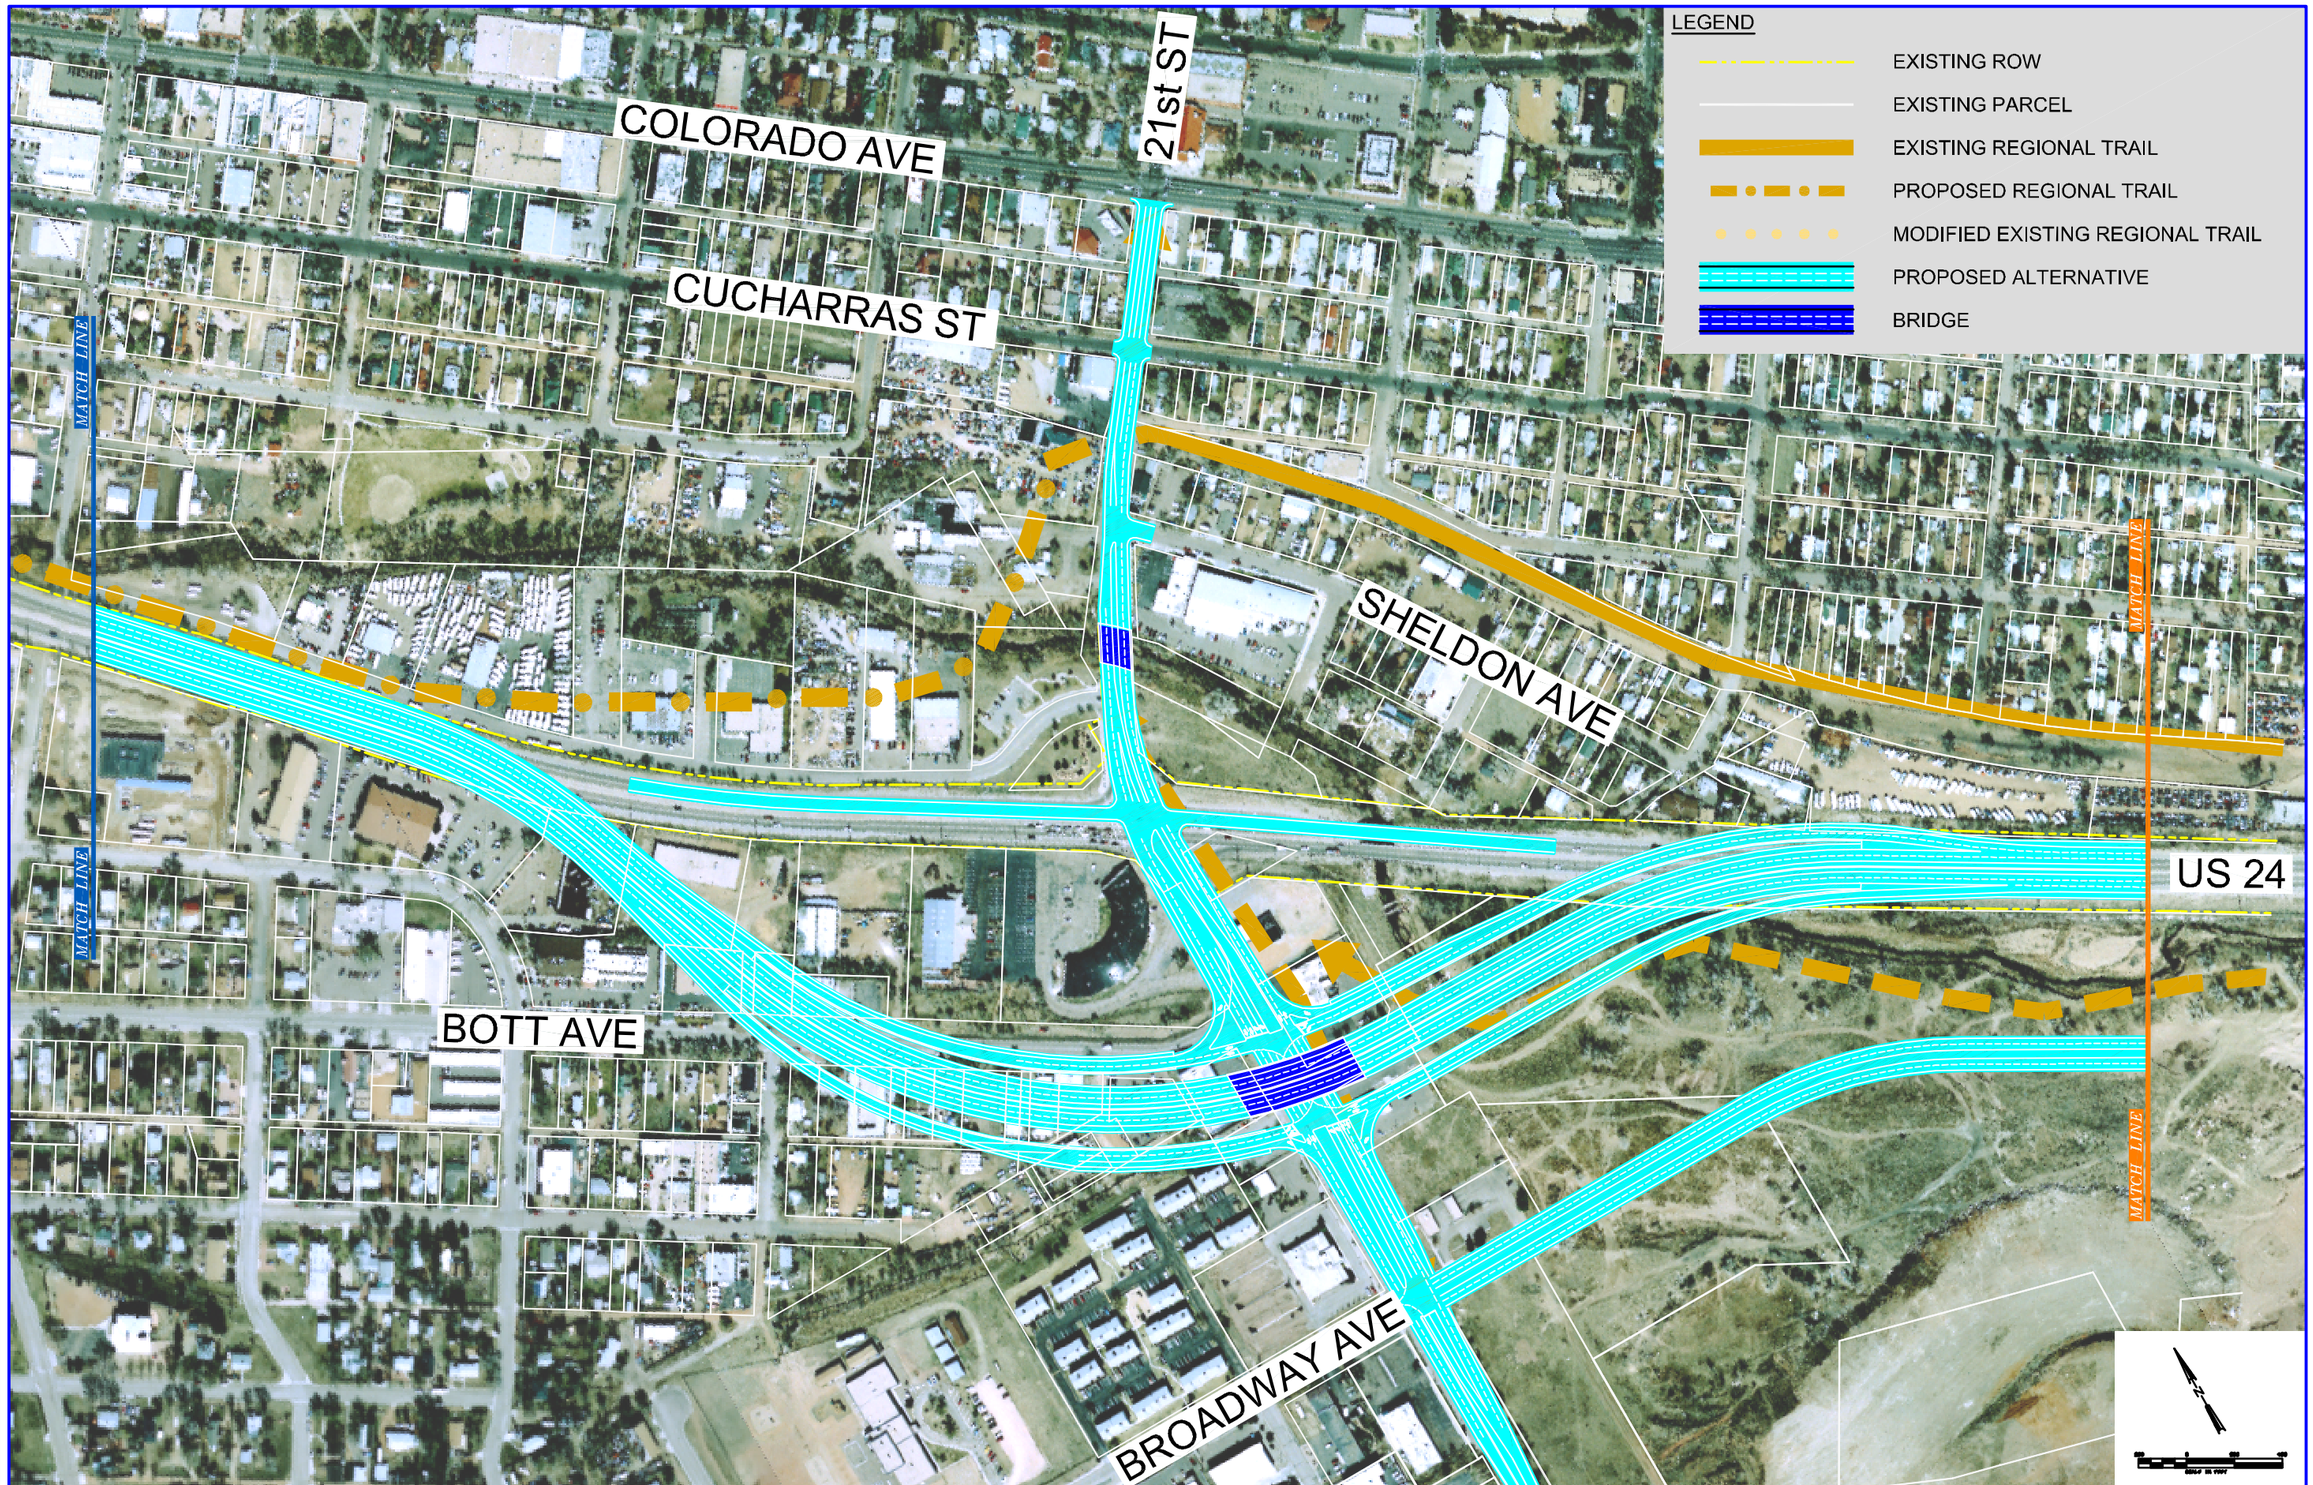


DRAFT

DATE: 08/24/06

# 21st STREET TIGHT DIAMOND/SPUI SOUTH

DESIGN OPTION #15