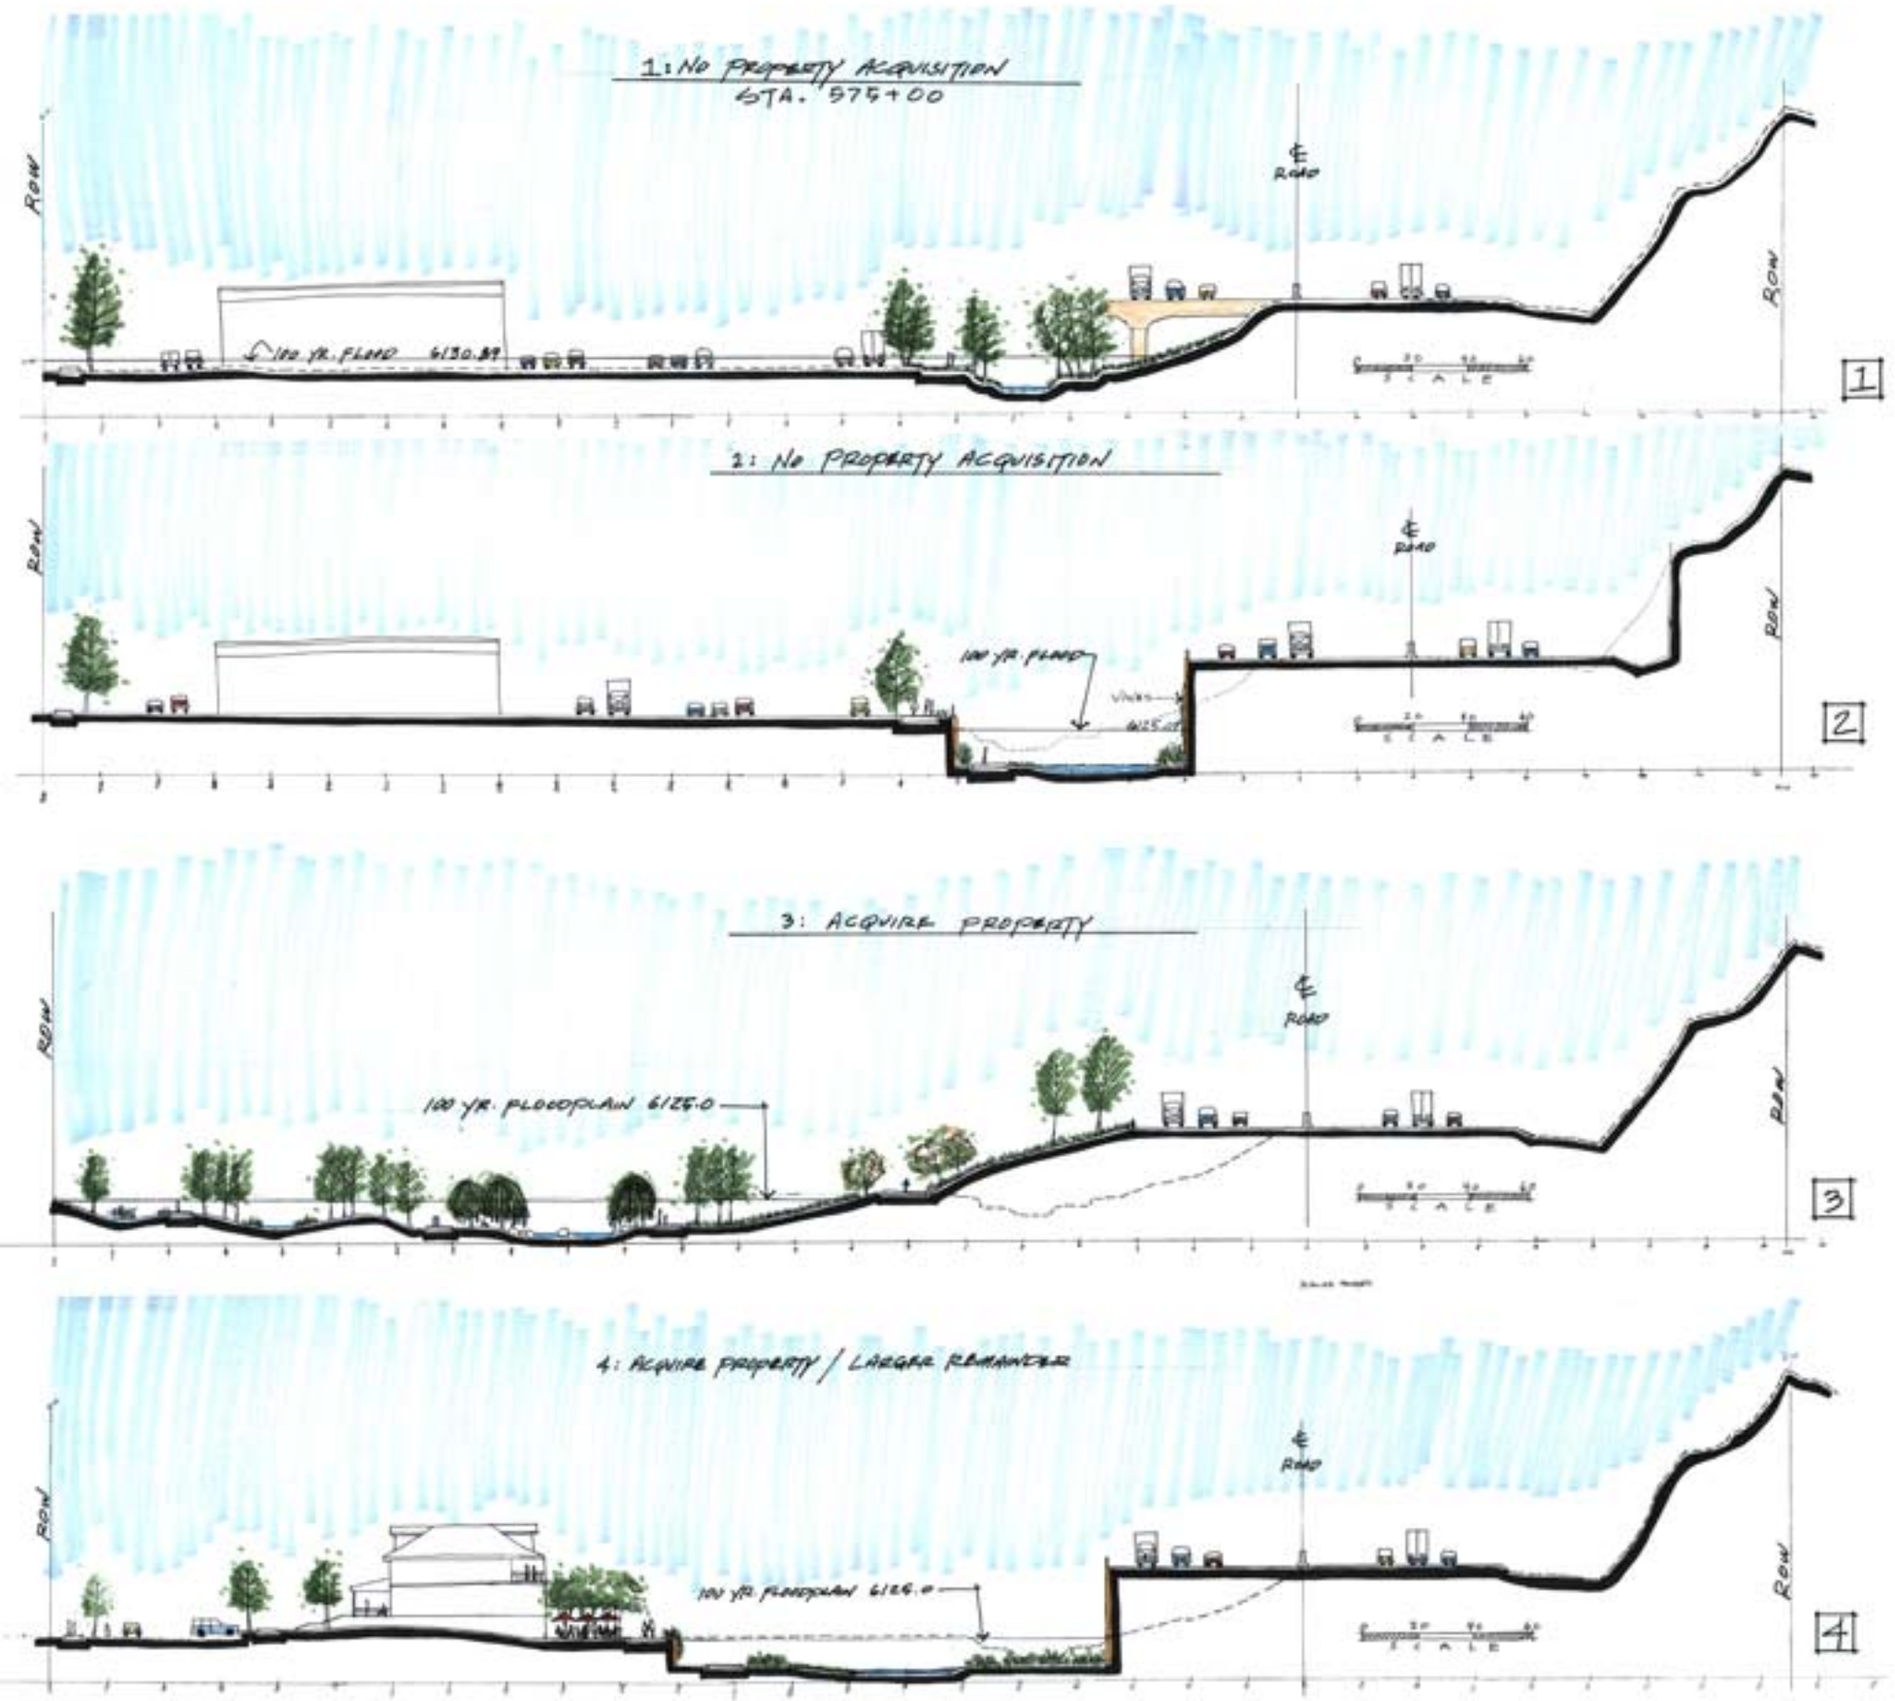

OPTIONS WEST OF 31ST STREET

Envision 24 West
The Entryway