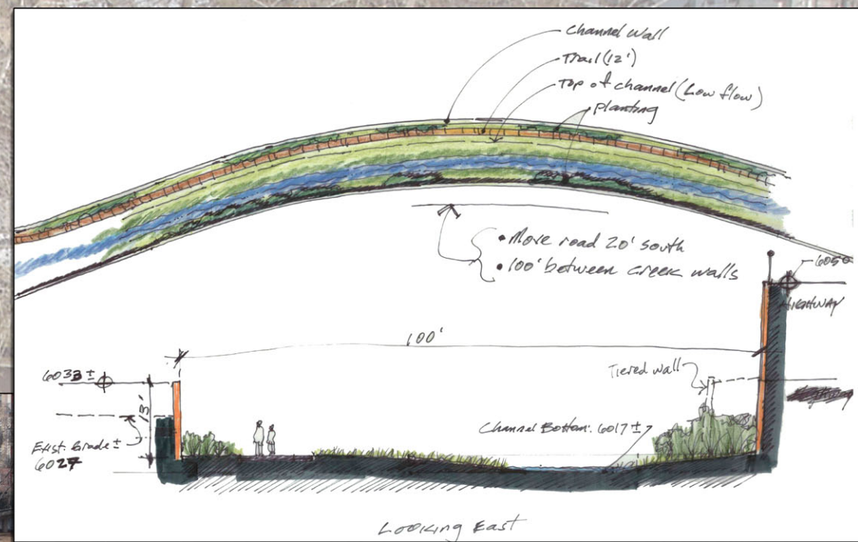
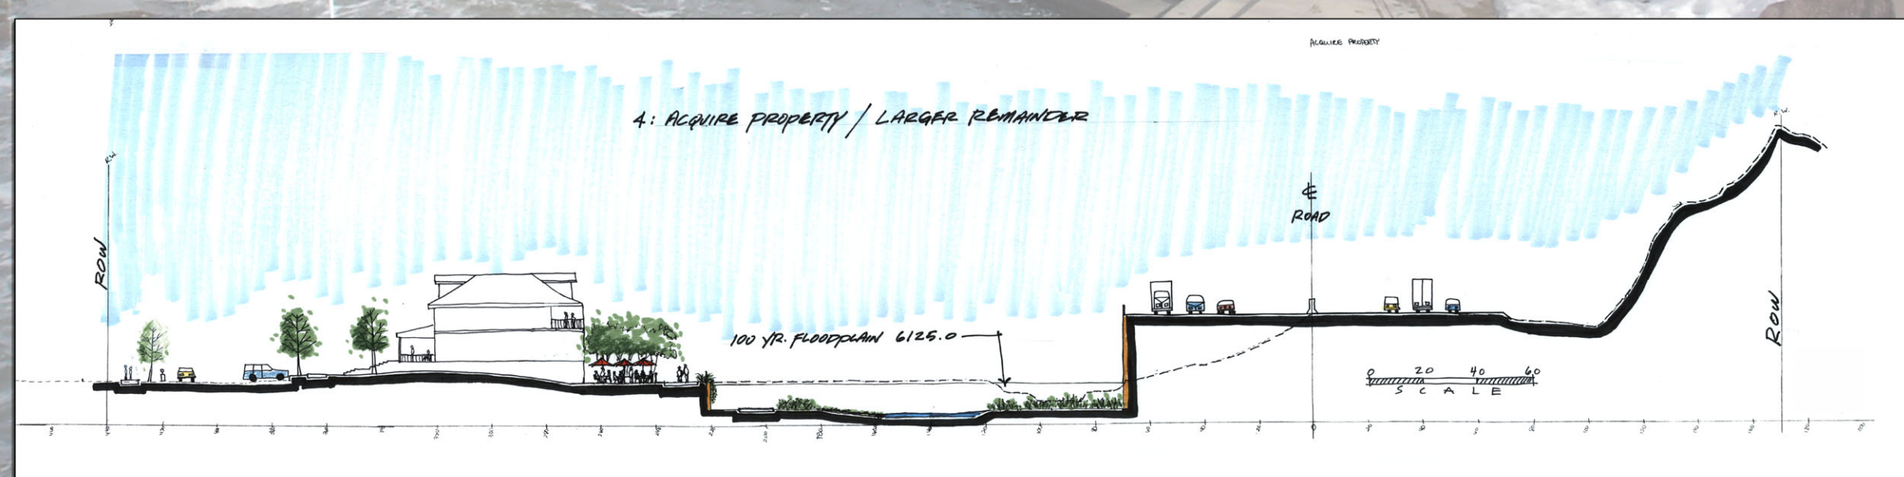
3. CREEKWALK CONCEPT