PROPOSED ACTION ALTERNATIVE - DIVERGING DIAMOND INTERCHANGE

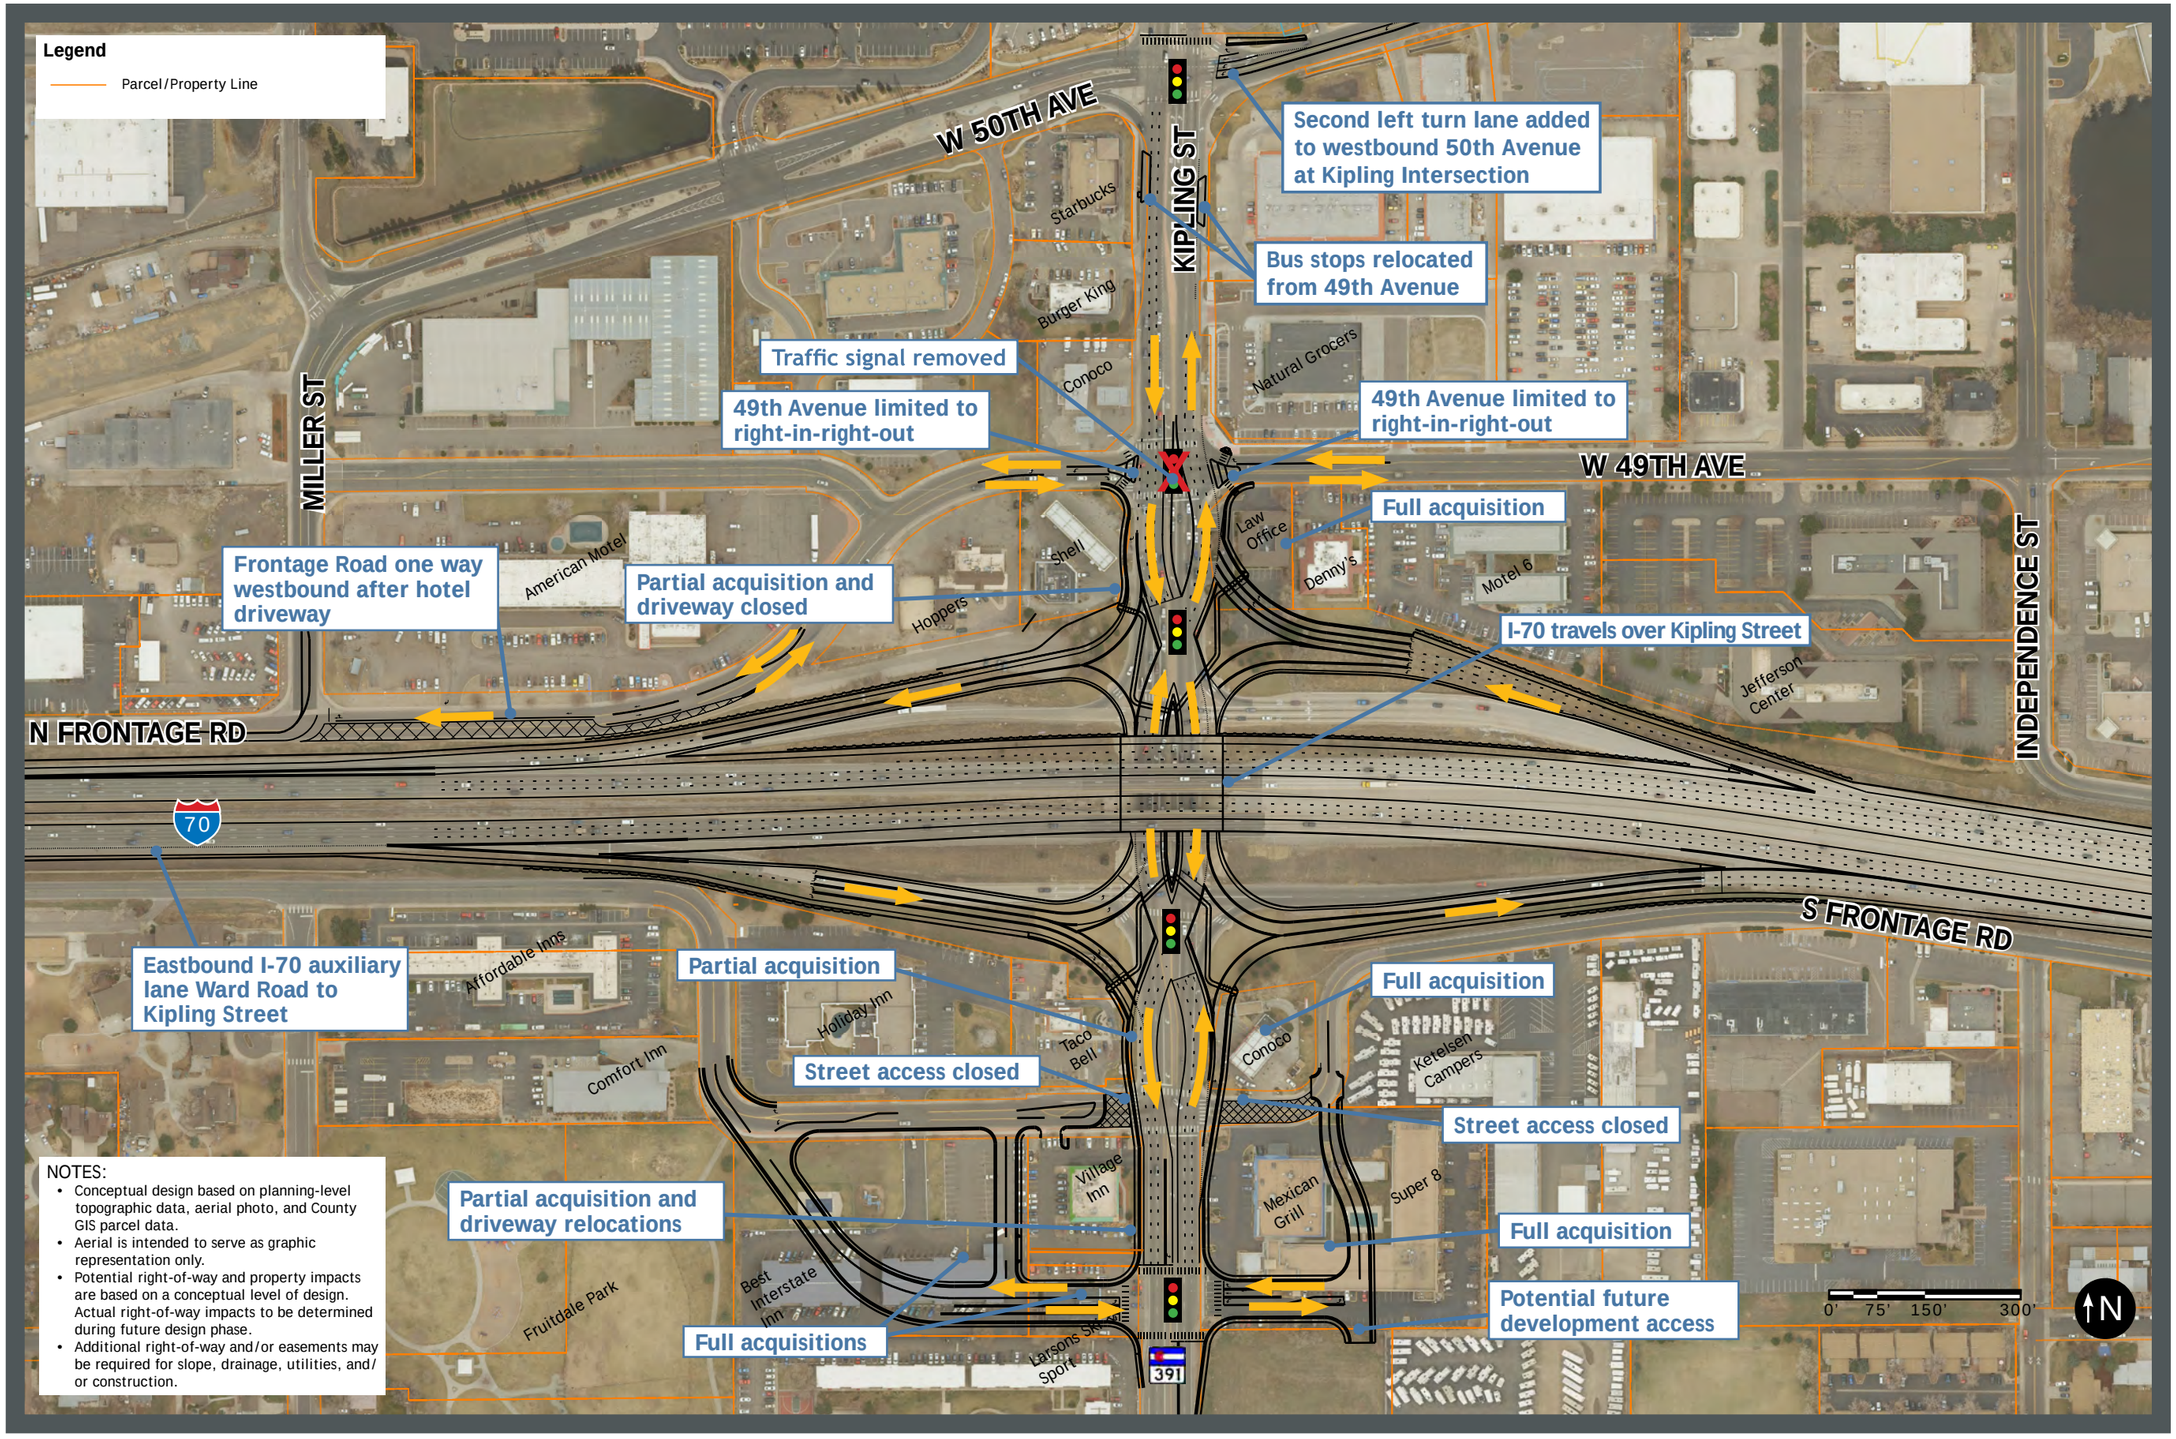

NOTES:

- Conceptual design based on planning-level topographic data, aerial photo, and County GIS parcel data.
- Aerial is intended to serve as graphic representation only.
- Potential right-of-way and property impacts are based on a conceptual level of design. Actual right-of-way impacts to be determined during future design phase.
- Additional right-of-way and/or easements may be required for slope, drainage, utilities, and/or construction.